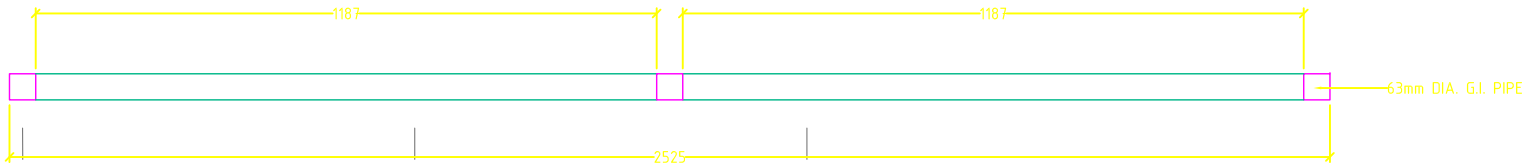

PLAN- type 1

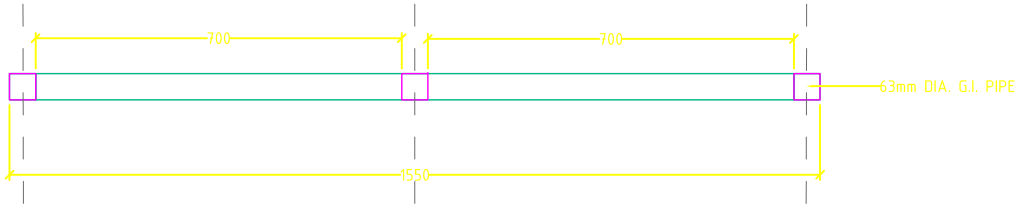

PLAN- type 2

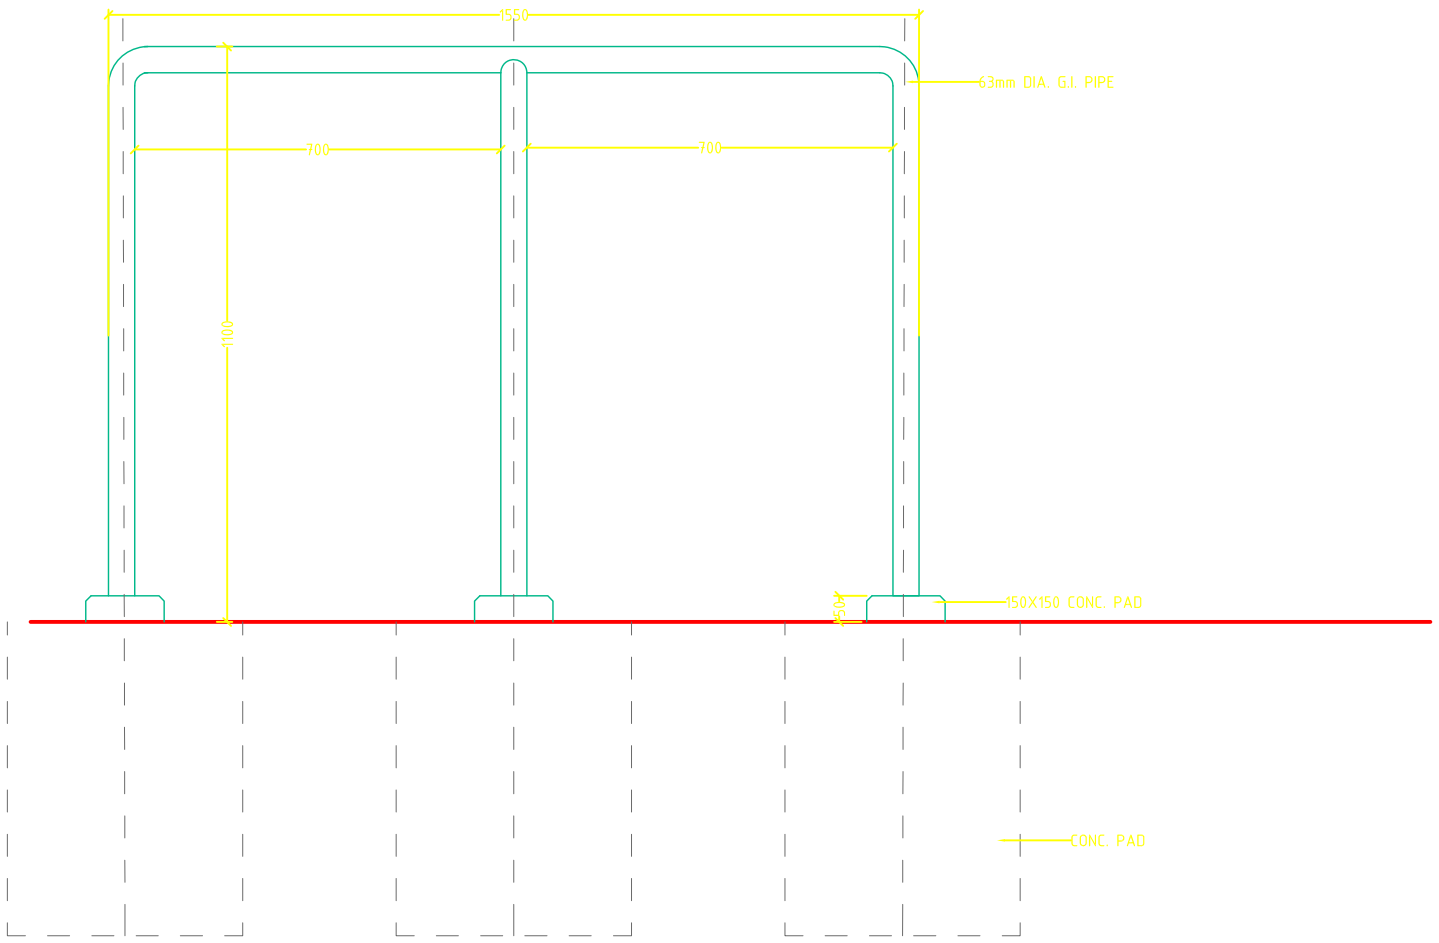

ELEVATION

SCALE 1:10

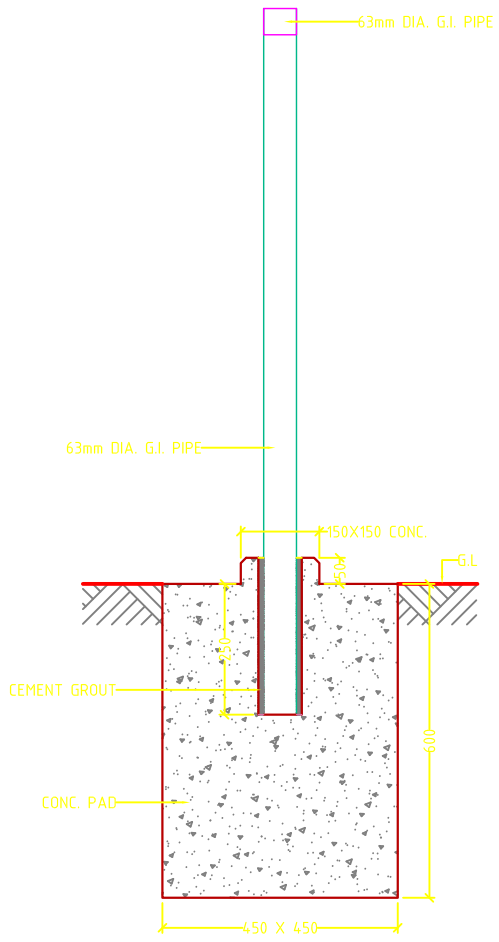

CONC. PAD - SECTIONAL DETAIL

SCALE 1:10

RAIL FOR THE QUEUING

Drawing Title:
RAIL FOR THE QUEUING

Drawing Scale:
1:10

Drawing Date:
07 December 2015

Prepared by:

SHEET NO:- **A-03**